MJK MINING, INC.
P.O. BOX 3368
PIKEVILLE, KY. 41502

MUD CREEK AML ENHANCEMENT PROJECT

FLOYD COUNTY, HAROLD, KY.
SITE PLAN/CROSS-SECTION

HAROLD, KY. USGS QUADRANGLE

Alchemy Engineering Associates
MINING & CIVIL ENGINEERING CONSULTANTS
H_2O LABORATORIES
648 West Old Middlecreek Road
Prestonsburg, Kentucky 41653
Phone: (606) 886-8889 Fax: 886-8847
Email: alchemy@engineer.com

Drawn By:	GO
Checked By:	G.O.
Date:	02/10/2012
Scale:	1"=100'
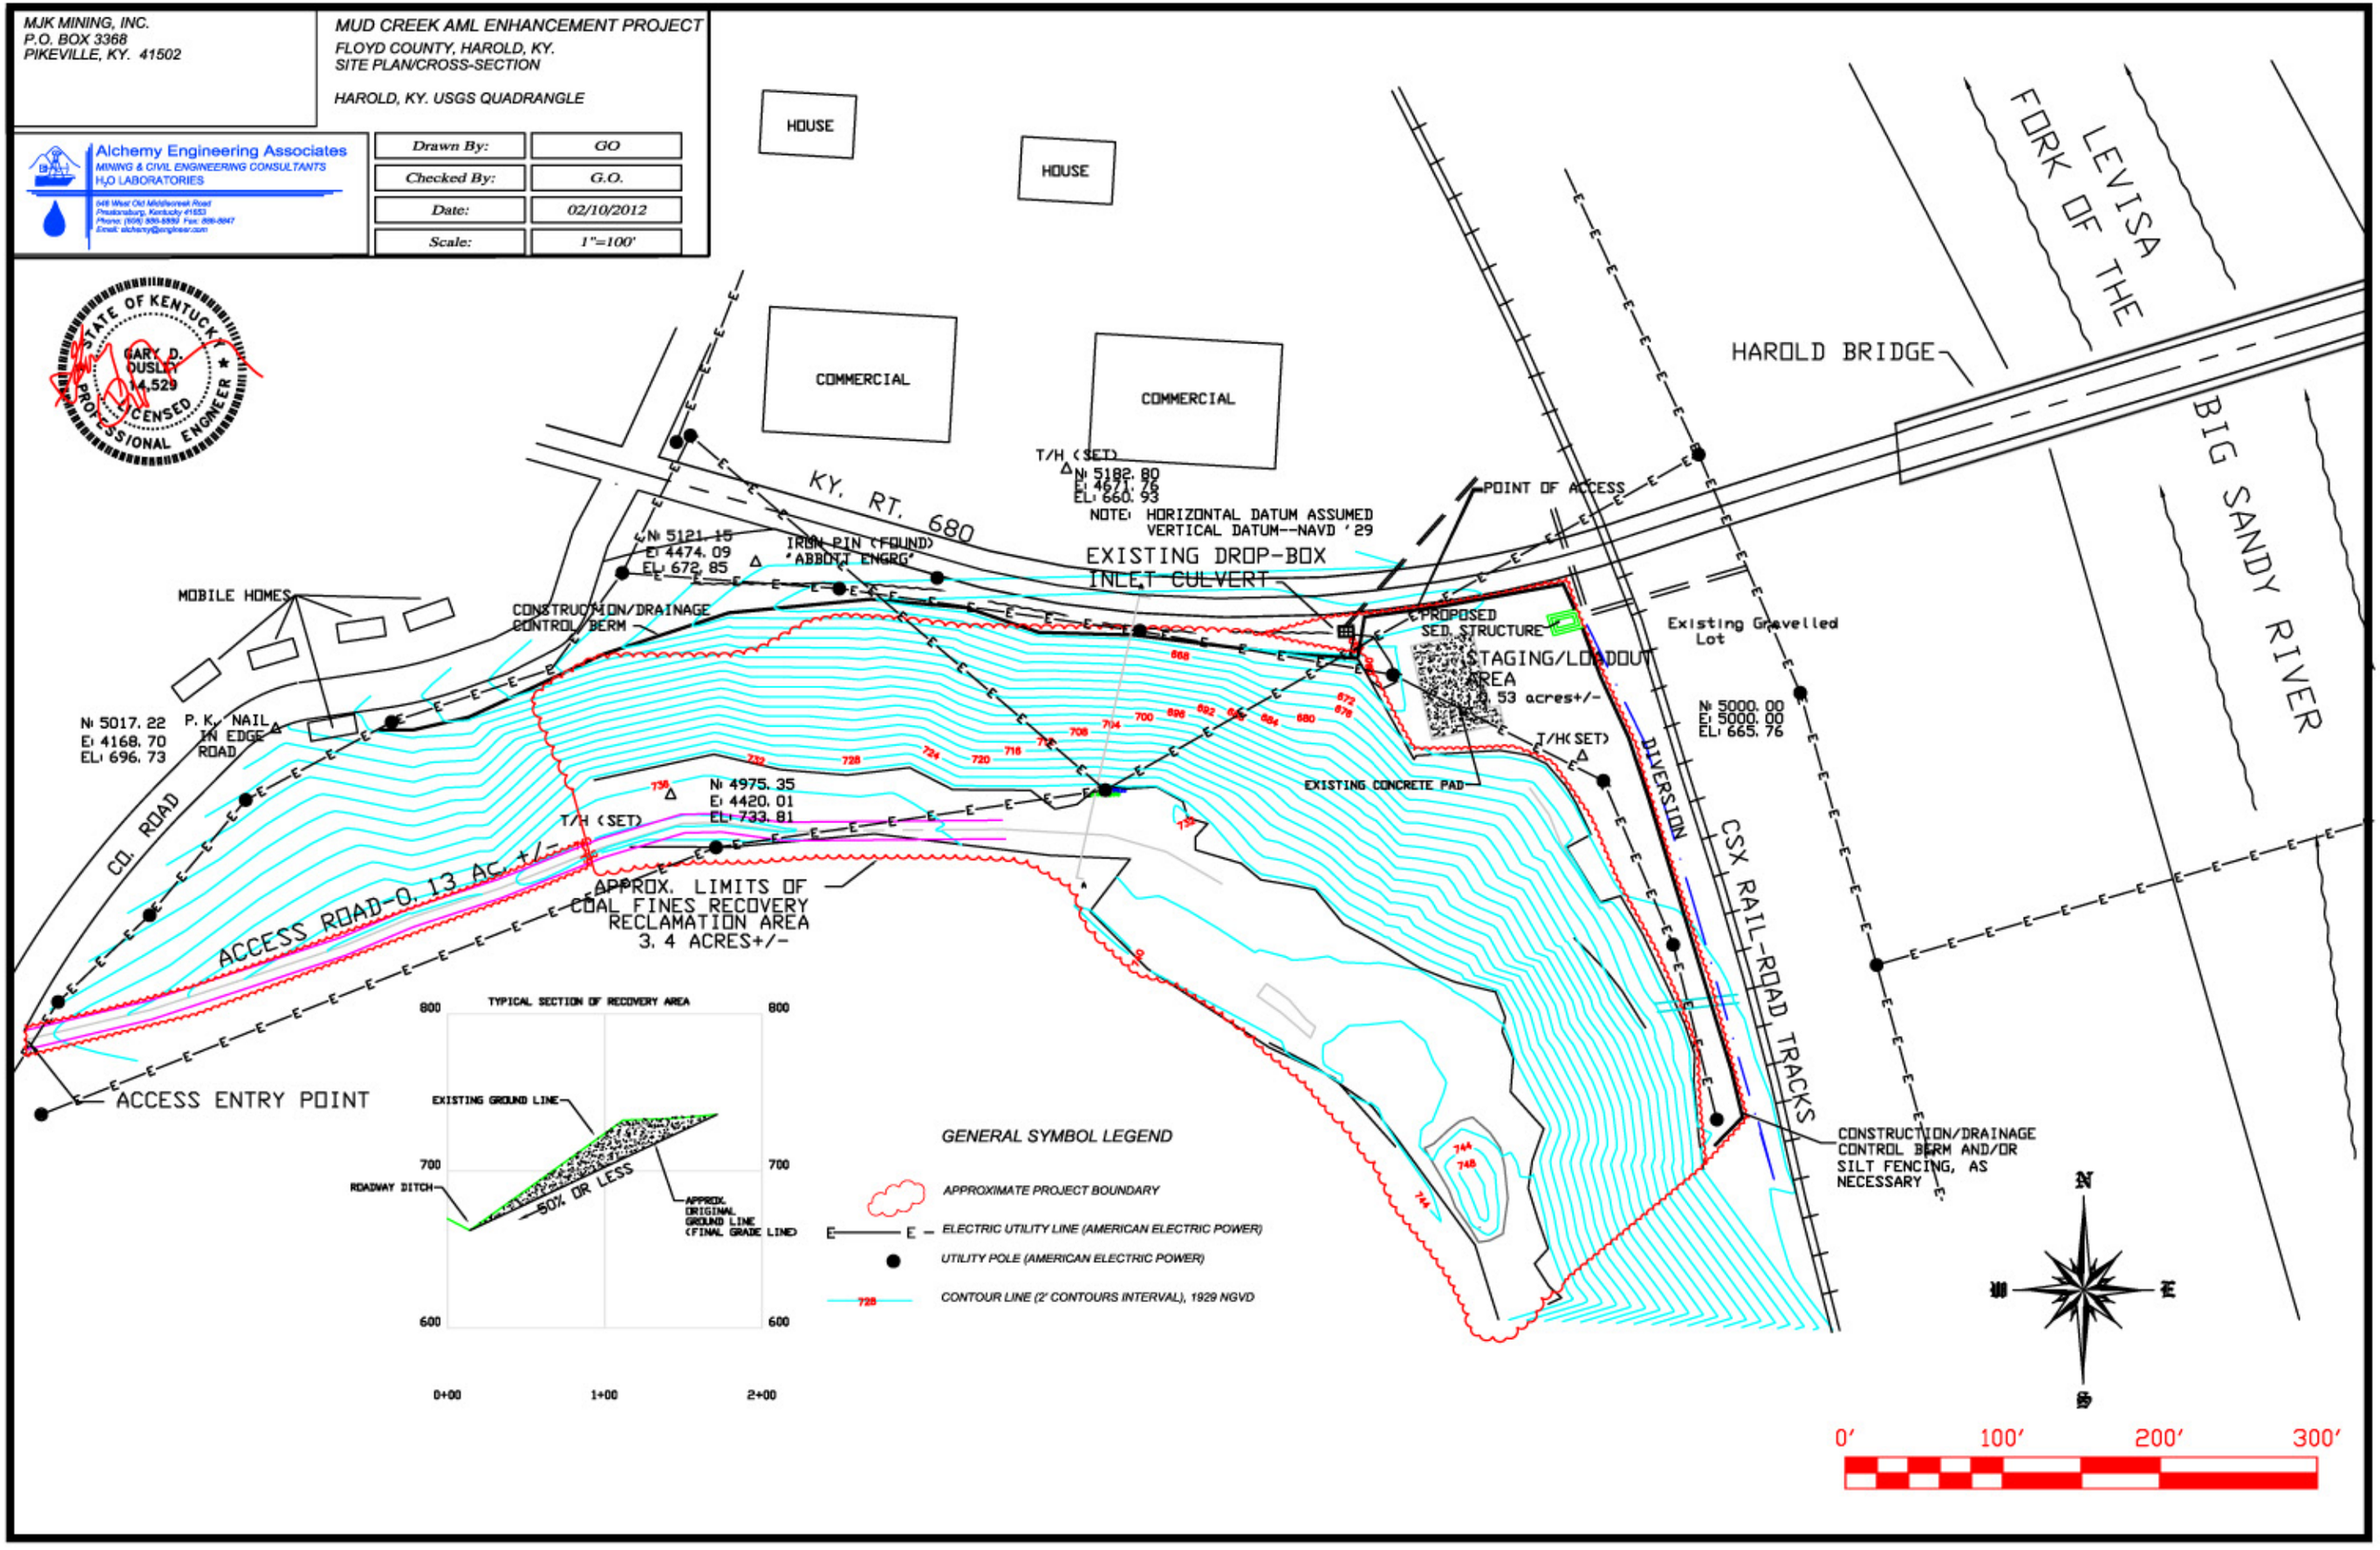
STATE OF KENTUCKY
GARY D. OUSLEY
14,529
LICENSED
PROFESSIONAL ENGINEER