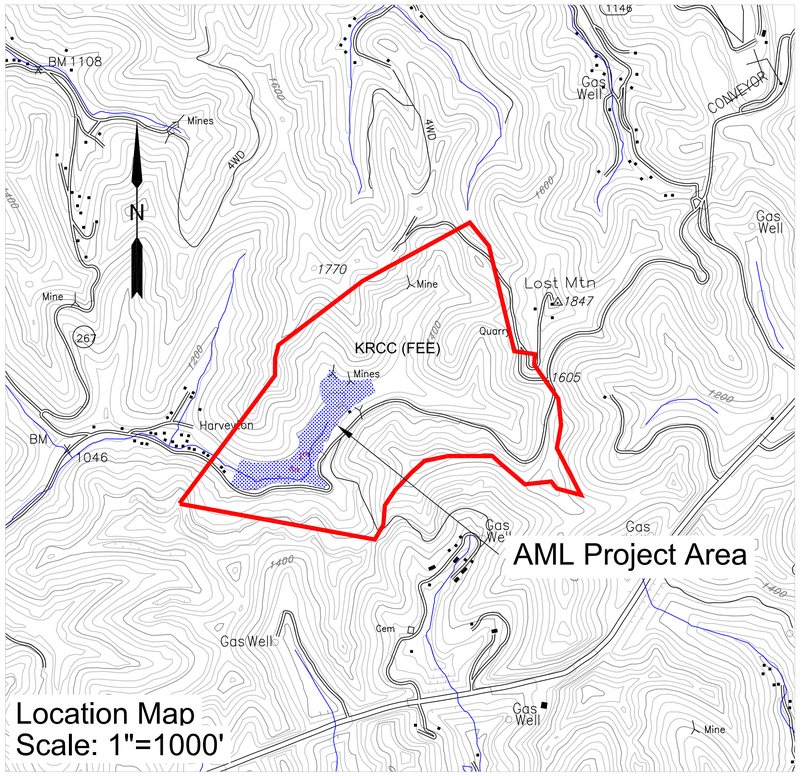

Location Map
Scale: 1"=1000'

N

Scale: 1"=100'

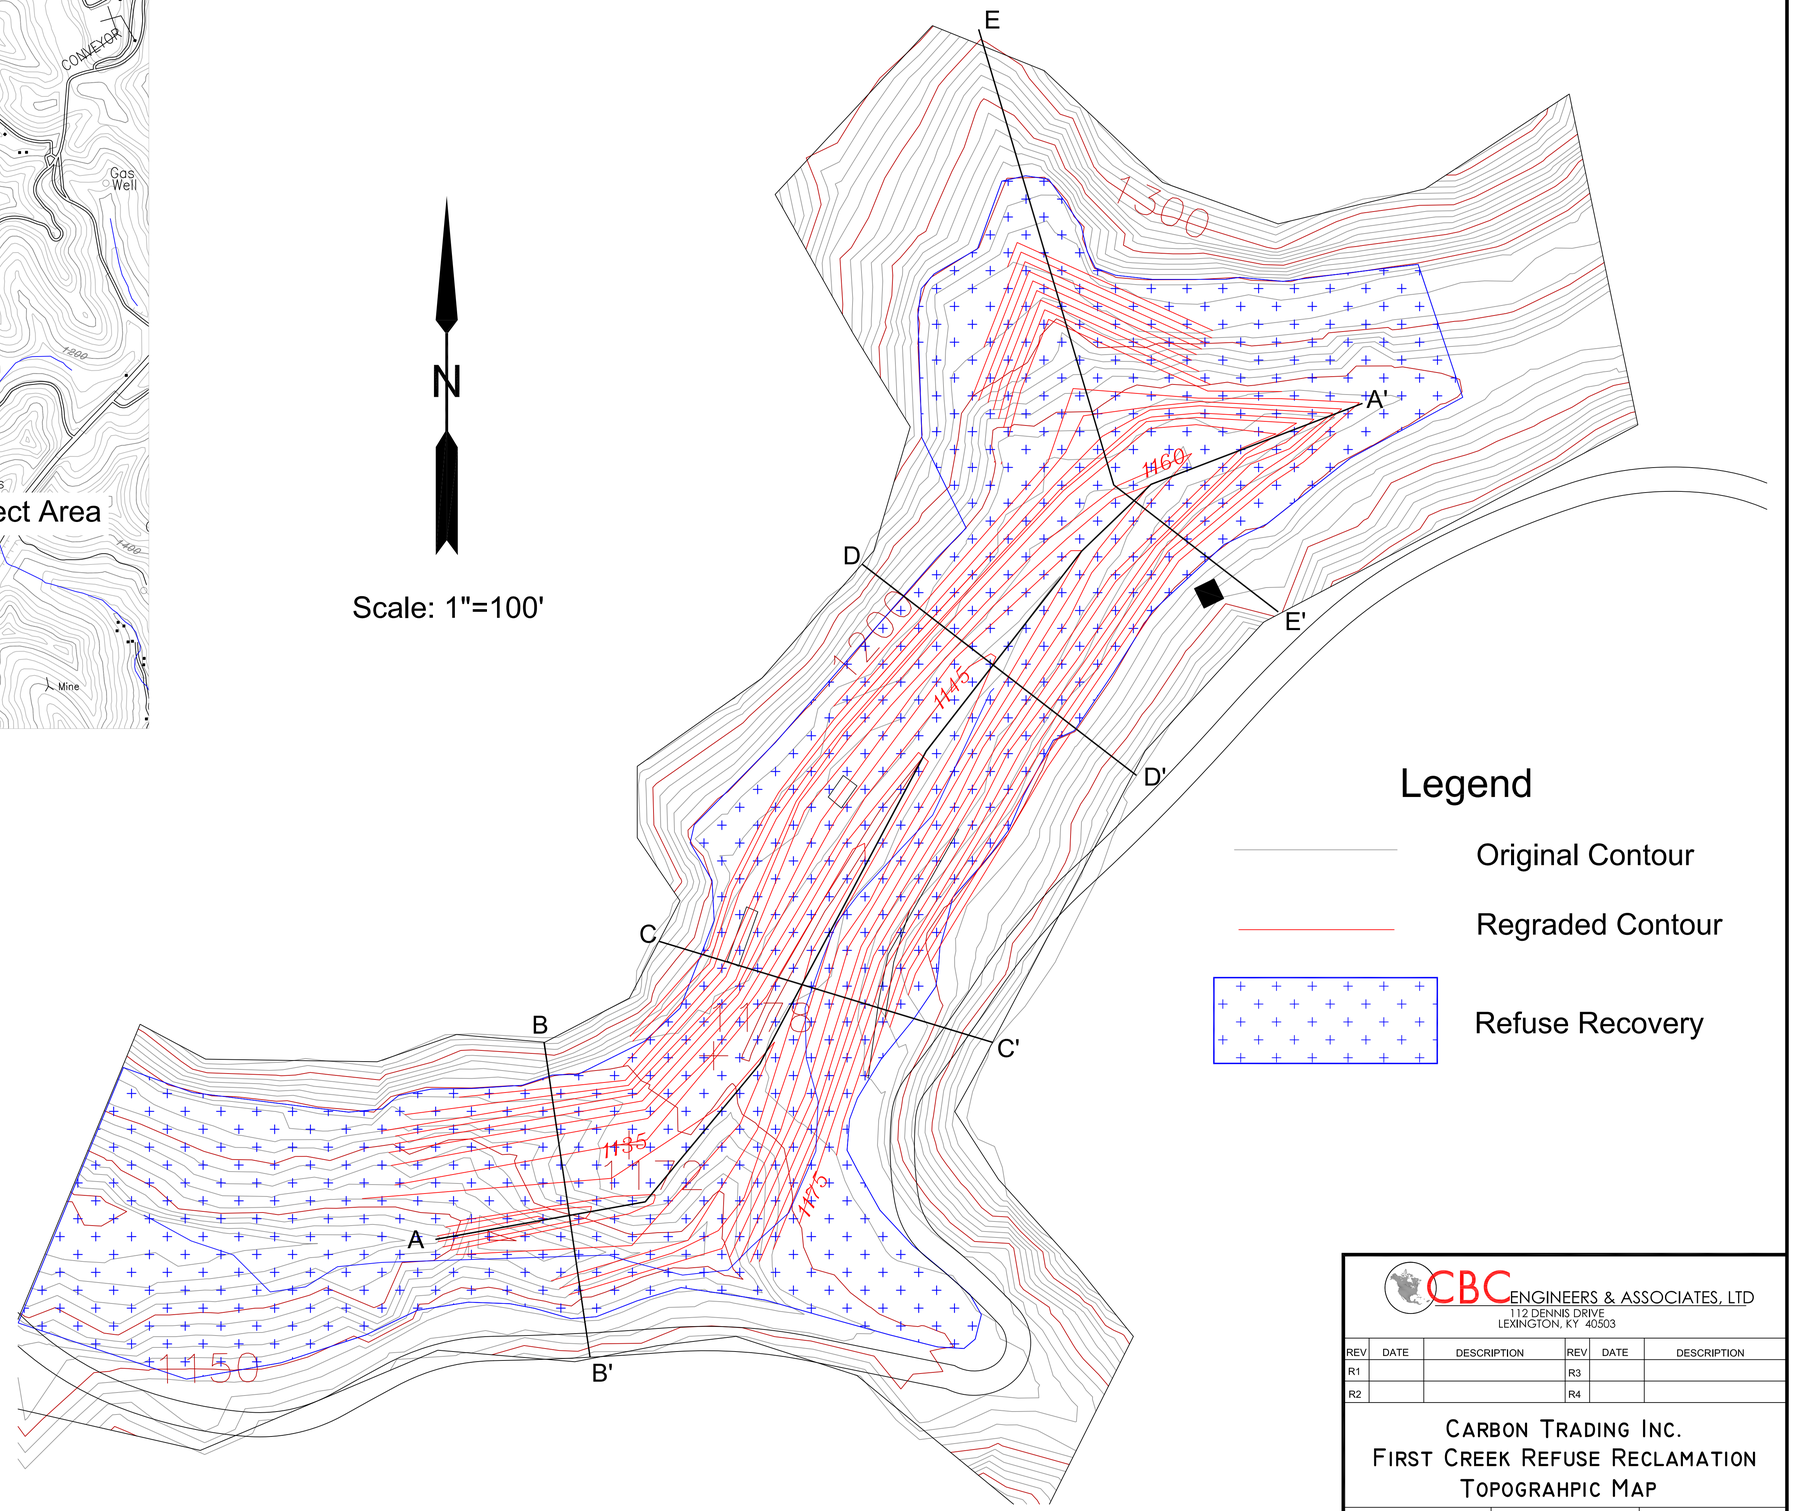

Legend

Original Contour

Regraded Contour

Refuse Recovery

CBC ENGINEERS & ASSOCIATES, LTD
112 DENNIS DRIVE
LEXINGTON, KY 40503

REV	DATE	DESCRIPTION	REV	DATE	DESCRIPTION
R1			R3		
R2			R4		

CARBON TRADING INC.
FIRST CREEK REFUSE RECLAMATION
TOPOGRAHPIC MAP

DRAWN BY: MS	DATE: 11/30/12	SHEET NO.
CHECKED BY: MS	SCALE: As Shown	1 OF 2
Existing Topo AML_regrade	JOB NO: 145.14516L	