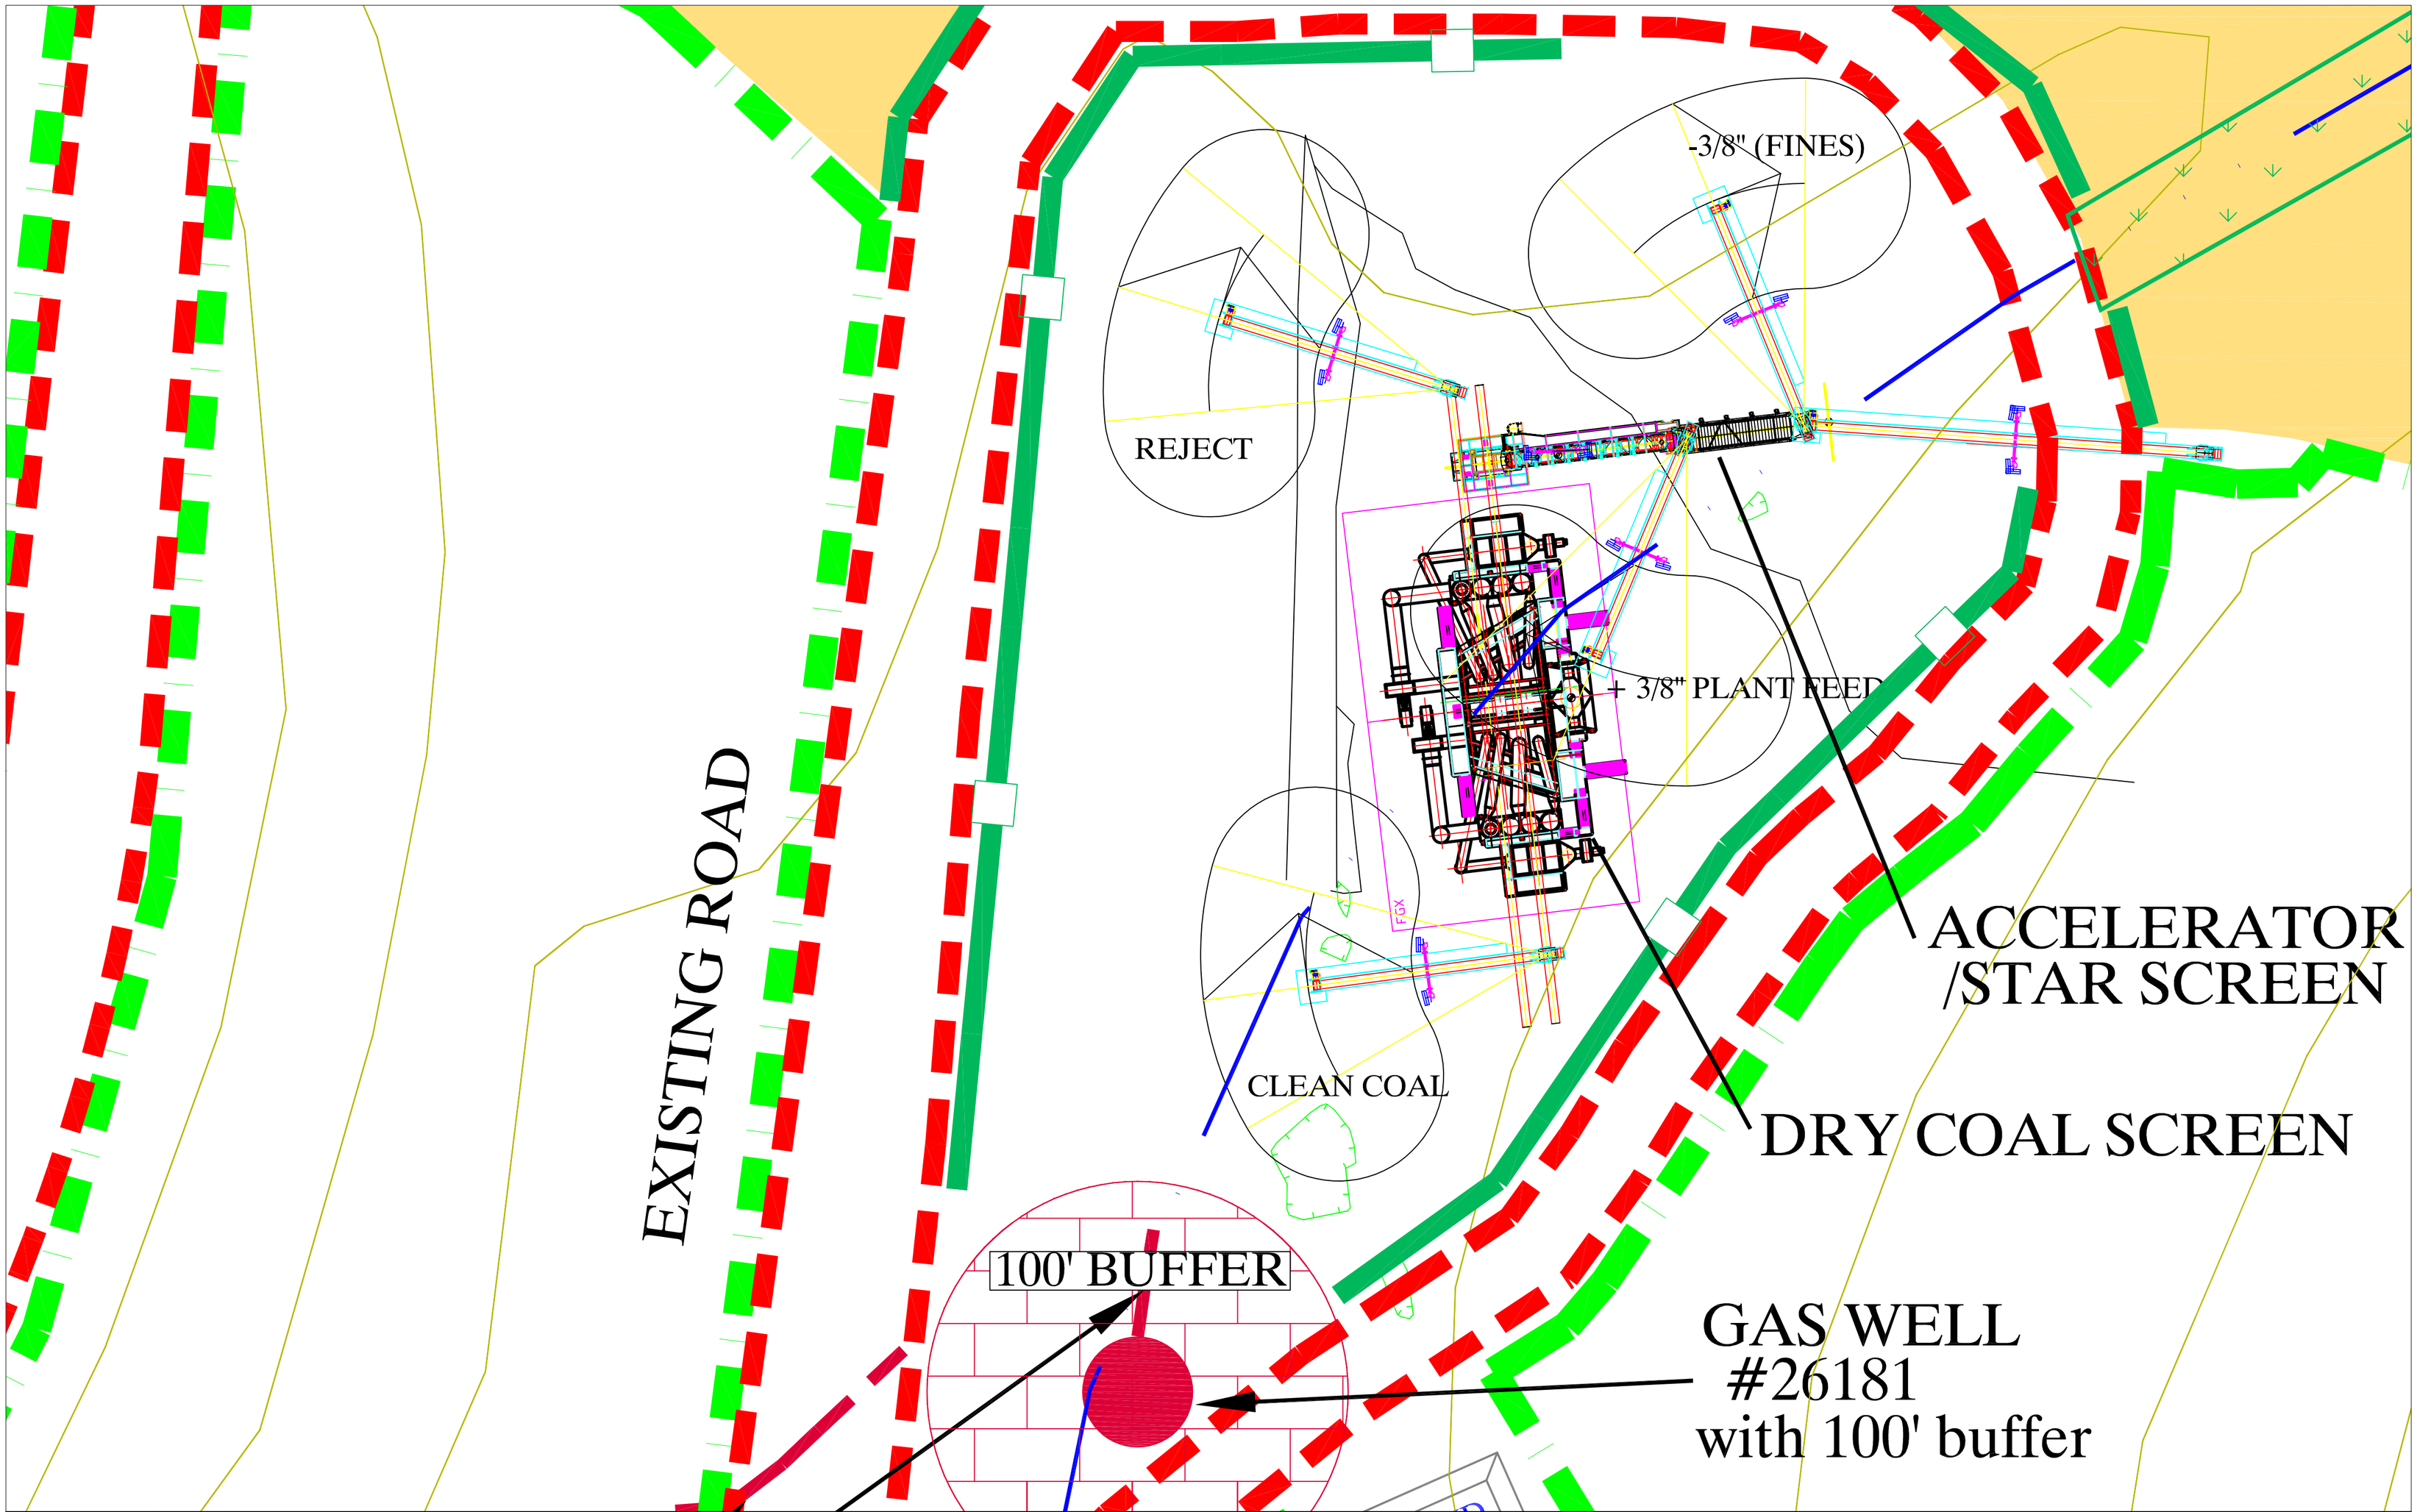

SITE 1	6.2 ACRES REFUSE 1.5 ACRES PLANT 1.6 ACRES BORROW SHARED 9.3 ACRES TOTAL	SITE 4	1.6 ACRES REFUSE 1.6 ACRES BORROW SHARED 3.2 ACRES TOTAL	SITE 7	0.9 ACRES REFUSE 2.4 ACRES BORROW 3.3 ACRES TOTAL	SITE 10	11.6 ACRES REFUSE 2.1 ACRES BORROW 13.7 ACRES TOTAL
SITE 2	0.9 ACRES REFUSE 1.6 ACRES BORROW SHARED 2.5 ACRES TOTAL	SITE 5	2.3 ACRES REFUSE 5.6 ACRES BORROW 7.9 ACRES TOTAL	SITE 8	3.1 ACRES REFUSE 5.1 ACRES BORROW 8.2 ACRES TOTAL		
SITE 3	11.2 ACRES REFUSE 2.8 ACRES BORROW 14.0 ACRES TOTAL	SITE 6	1.8 ACRES REFUSE 3.0 ACRES BORROW 4.8 ACRES TOTAL	SITE 9	2.8 ACRES REFUSE 7.2 ACRES BORROW 10.0 ACRES TOTAL		

SUMMARY

ACCESS ROADS	14.7 ACRES
PROJECT BOUNDARY AREA	99.8 ACRES
PLANT SITE AREA	1.5 ACRES
EXISTING BENCH	8.2 ACRES
TOTAL REFUSE	42.4 ACRES
TOTAL BORROW	29.8 ACRES

LEGEND

FINES BORROW AREA
REFUSE RECOVERY SITES (SITE 3)
STREAMS
ACCESS ROADS
PROJECT BOUNDARY
EXISTING BENCH
SEDIMENT CONTROL

COAL OPERATORS 1, LLC
124 EASTWOOD DR.
MT. STERLING, KENTUCKY 40353

LEFT FORK OF BEAVER CREEK II
AML PROJECT

DRAWN BY: K.H.

SCALE: 1" = 25'

DATE: 07/06/2010